FilmL.A., Inc.
6255 W Sunset Blvd, 12th Floor
Hollywood, CA 90028
t: (213)977-8600 - f: (213)977-8601
www.filmla.com

Summary Information

Permit No: S00114455-B **Type of Permit:** STILL **Release Date:** 11/11/2016

Production Company	DAVID WESTPHAL PHOTOGRAPHY
Insured Company Name	DAVID WESTPHAL PHOTOGRAPHY
Contact Phone No. 1	323-254-3832
Contact Phone No. 2	
Fax	
Address	827 CRESTHAVEN DR LOS ANGELES, California 90042
Production Title	OSCAR
Type of Production	Still Photo

Producer	Rich Rivera
Director	David Westphal
1st AD	n/a n/a
Production Manager	n/a n/a
FilmL.A. Coordinator	Carri Stevens
Location Manager	Rich Rivera
Primary Phone	Mobile - 323-804-7273
Secondary Phone	
Location Assistant	n/a n/a
Primary Phone	Mobile - 323-804-7273
Secondary Phone	

Fees

LA CITY LANE AND STREET CLOSURE FEE	$312.00
FILMLA NON-REFUNDABLE FILM PERMIT RIDER FEE	$105.00

Total Permit Fee $417.00

Number of Locations 1

NOT A PERMIT

FilmL.A., Inc.
6255 W Sunset Blvd, 12th Floor
Hollywood, CA 90028
t: (213)977-8600 - f: (213)977-8601
www.filmla.com

Summary Information — Location

Location 1 of 1

Permit Number	S00114455-B	**Location Manager**	Rich Rivera
Production Company	DAVID WESTPHAL PHOTOGRAPHY	Primary Phone	Mobile - 323-804-7273
Insured Company	DAVID WESTPHAL PHOTOGRAPHY	Secondary Phone	
Production Title	OSCAR		

Location Address 2000 Avenue of the Stars, Los Angeles, CA 90067

Location Type Office Building

Film Dates 11/12/2016 - 11/12/2016 14:00 - 22:00 1 day

Open or Closed to the Public Closed

Generic Conditions
*LA CITY AND/OR LA COUNTY FIRE CHECKLIST ATTACHED TO FINAL PERMIT. THE PERMITEE IS RESPONSIBLE FOR COMPLETING CHECKLIST PRIOR TO FILMING ACTIVITY AT THIS LOCATION. NON COMPLIANCE MAY RESULT IN ASSIGNMENT OF A FIRE OFFICER.
All travel lanes and bike lanes shall be closed per the WATCH manual.
All vehicles must be parked on private property
Must Maintain 5' Clearance on Sidewalks/Walkways
Must maintain local/emergency access
No cast or crew parking on area streets
Number of uniformed officers listed on the permit is a minimum requirement. Permittee remains responsible for deploying a sufficient number of uniformed officers to provide traffic and crowd control to ensure the safety of the film crew and the public.
Traffic control must be done in accordance w/MUTCD
Traffic Officers Required
Uniformed officers shall have a copy of the film permit in their possession and are required to confirm that all traffic control signage devices are in place.

Please see attached document Ave of the Stars btwn Constellation - Olympic ES Curb - David Westphal.pdf

Equipment on Location

Type	Quantity
Cast/Crew vehicles	10
Cube Trucks	2
Motor Homes	1
Picture vehicles	1

Personnel on Location

Type	Quantity
Crew	15
Off-Duty/Retired LAPD Officer(s)	1
Spot Check	1

Filming Activities Exterior establishing shots; still shots of picture car on property;

Jurisdiction **Political:** Los Angeles City - Council District 05 **Police:** Los Angeles Police Department **Fire:** Los Angeles City

Thomas Guide **Page:** 632 **Grid:** E3

Approvals

FILML.A. CLOSURES	Erica Wade
LOS ANGELES CITY DEPARTMENT OF PUBLIC WORKS	Martha Prieto
LOS ANGELES CITY POLICE DEPARTMENT	Sam Park

Parking

Base Camp
Location Type : Filming Location

Crew Parking
Location Type : Filming Location

Lane / Full Closure NORTH BOUND #3 LANE AVENUE OF THE STARS FROM CONSTELLATION SOUTH TO THE OLYMPIC BLVD RAMP

Approximate Footage 0 - 300

Date(s) 11/12/2016 to 11/12/2016 **Time(s)** 14:00 to 22:00

NOT A PERMIT

Permit #S00114455-B

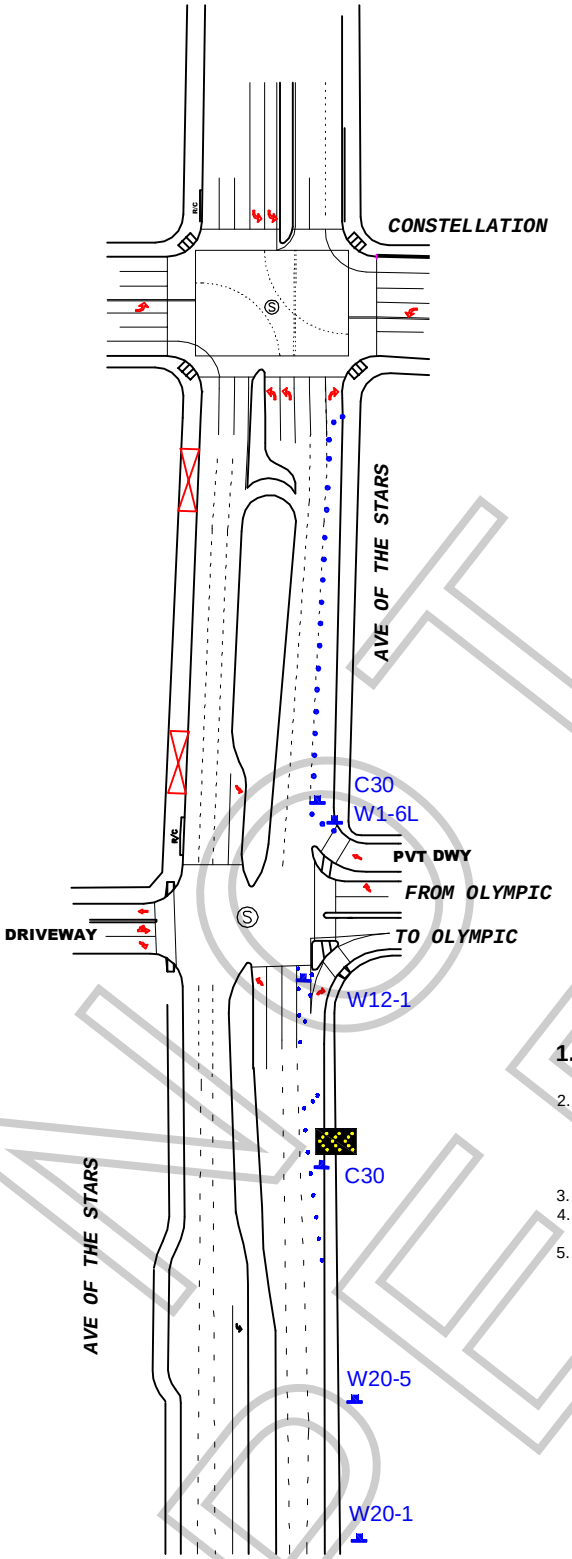

N

Ⓢ TRAFFIC SIGNAL

● TRAFFIC CONE

TYPE I W/ SIGN

FLASHING ARROW SIGN (FAS)

ALL TRAFFIC CONTROL WILL BE INSTALLED TO MEET OR EXCEED THE MUTCD AND WATCH MINIMUM REQUIREMENTS

WORK ZONE TRAFFIC CONTROL PLAN GENERAL NOTES

1. DATE/TIME: FROM 11-12-16 14:00 HOURS TO 22:00 HOURS.

2. ALL SIGNING, STRIPING, AND TRAFFIC CONTROL DEVICES SHALL CONFORM TO THE (CURRENT) STATE OF CALIFORNIA DEPARTMENT OF TRANSPORTATION (CALTRANS) STANDARD PLANS AND STANDARD SPECIFICATIONS , CALIFORNIA MUTCD , AND ANY ADDENDUMS THERETO, AND AS SHOWN ON THESE PLANS, SYMBOLS AND ABBREVIATIONS USED ARE SHOWN ON CALTRANS STANDARD PLANS.
3. THERE WILL BE NO INTERFERENCE WITH TRAFFIC SIGNALS OR CROSSWALKS.
4. CONES WILL BE 28" MINIMUM HEIGHT AND HAVE REFLECTORIZED SLEEVES FOR NIGHT WORK.
5. POLICE WILL DIRECT TRAFFIC IF NECESSARY.

TCP FOR:	DAVID WESTPHAL
LOCATION:	E/S CURB - AVENUE OF THE STARS CONSTELLATION TO OLYMPIC LOS ANGELES, CA
CONTACT:	JOHN WHEELER OFFICE# 818.347.9929
	JCL TRAFFIC SERVICES (213) 622-9775 C31-CA Lic # 805357
DATE / REVISIONS	DRAFTER: E. RAMIREZ SCALE: N.T.S. FILM LA: CARRI

NOT A PERMIT